CAN YOU SEE THE AIRPLANES? THE ADJACENT SAMPLES SHOW THREE DIFFERENT LEVELS OF SHADING. SETTINGS FOR VIEWING AND PRINTING DRAWING CONTENT ARE OPTIMIZED WHEN ALL THREE PLANES ARE VISIBLE. THIS GUIDANCE IS PROVIDED FOR REFERENCE ONLY.

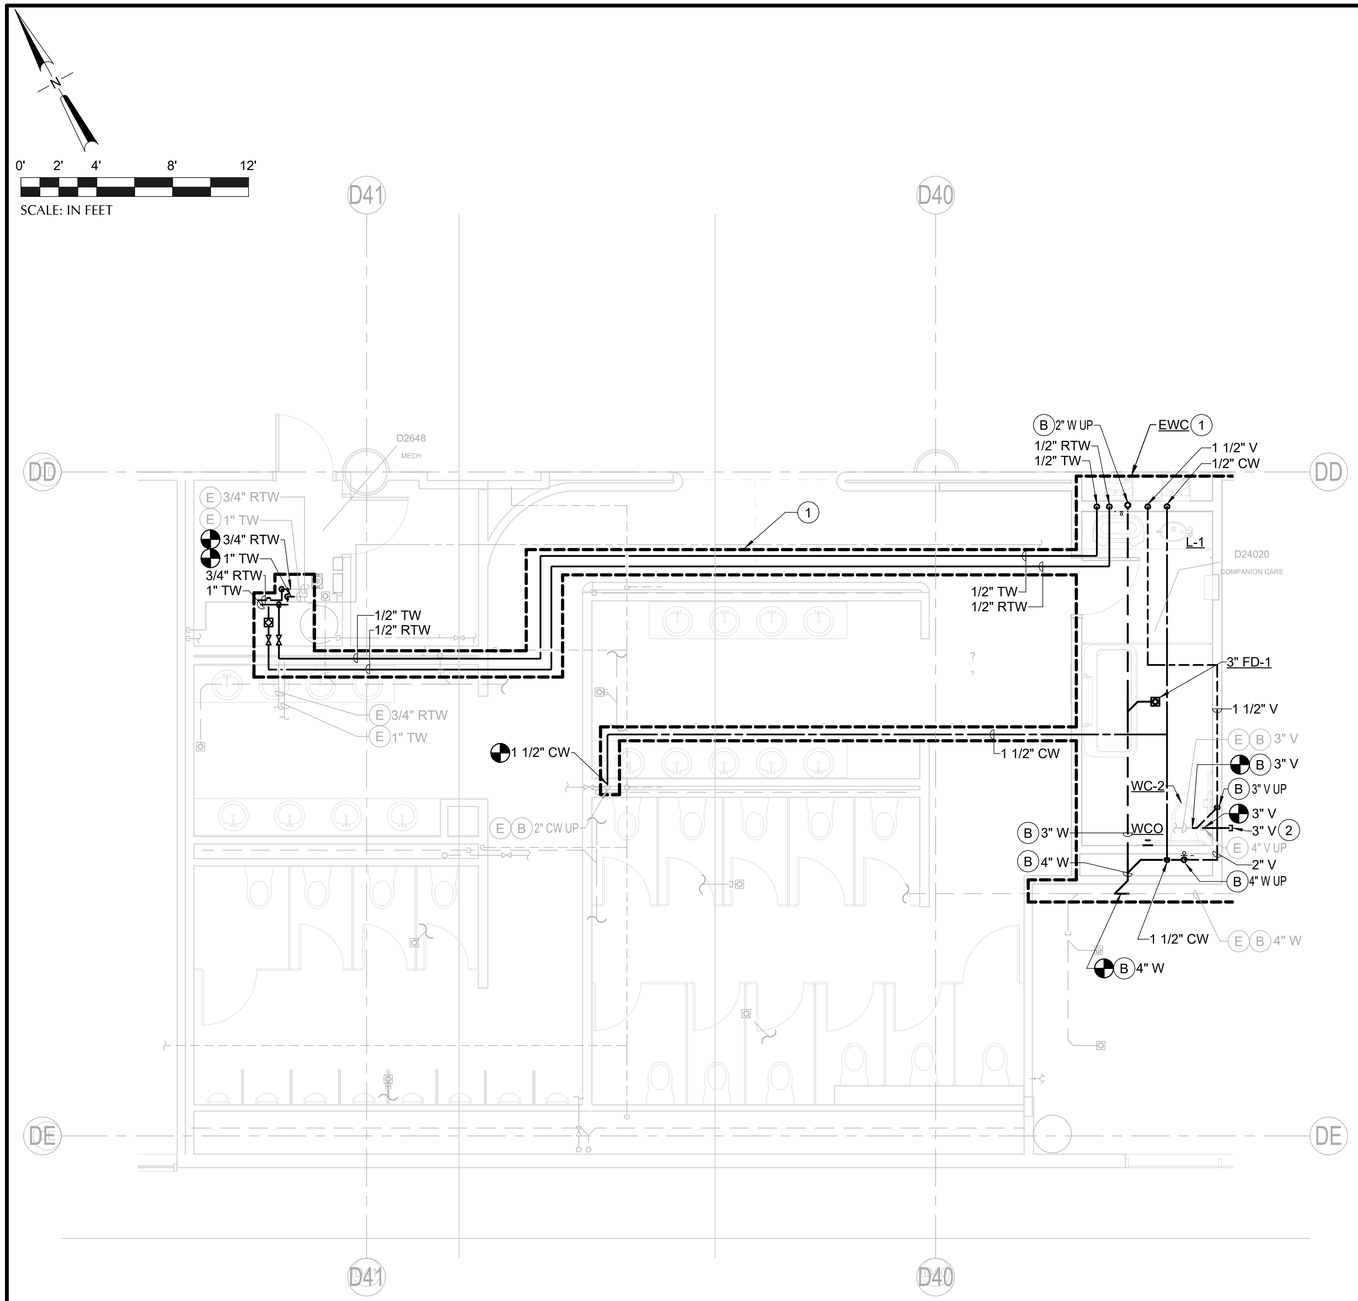

1 CONCOURSE D - SECTOR 3 - D24020 - ENPLANING - FLOOR PLAN - PLUMBING
SCALE: 1/4" = 1'-0"

GENERAL NOTES

A. COORDINATE WORK WITH ALL OTHER TRADES.

B. VERIFY ALL EQUIPMENT CONNECTIONS WITH THE MANUFACTURERS CERTIFIED DRAWINGS. VERIFY AND PROVIDE TRANSITIONS TO FURNISHED EQUIPMENT. FIELD VERIFY AND COORDINATE ALL DIMENSIONS BEFORE FABRICATION.

C. DRAWINGS ARE DIAGRAMMATIC. NOT ALL OFFSETS AND TRANSITIONS IN PIPING ARE SHOWN IN THE DRAWINGS. PROVIDE OFFSETS AND TRANSITIONS REQUIRED FOR INSTALLATION.

D. ALL VALVES, WATER HAMMER ARRESTORS, ECT. NEED TO BE INSTALLED IN READILY ACCESSIBLE LOCATIONS.

E. EXISTING WORK SHOWN IS EXISTING TO REMAIN UNLESS NOTED OTHERWISE.

F. VERIFY EXACT SIZES, LOCATIONS, INVERTS AND ELEVATIONS PRIOR TO RUNNING ANY PIPING. REFER TO ARCHITECTURAL DRAWINGS FOR EXACT LOCATIONS OF ALL FIXTURES AND EQUIPMENT.

G. PROVIDE WATER HAMMER ARRESTORS BEHIND ACCESS PANEL FOR URINAL BANKS AND BEHIND TOILET SEAT COVER DISPENSER FOR WATER CLOSETS. SIZE AND LOCATE WATER HAMMER ARRESTORS PER PDI STANDARDS.

H. TRAP PRIMING SHALL BE PROVIDED FOR ALL FLOOR DRAINS AND FLOOR SINKS FROM ELECTRONIC TRAP PRIMERS.

I. PIPING SHOWN ON ENPLANING LEVEL SHEETS DENOTED WITH KEY NOTE B IS LOCATED IN THE CEILING SPACE OF THE DEPLANING LEVEL.

KEY NOTES (#)

1. INSTALL OWNER PROVIDED DRINKING FOUNTAIN.
2. CAP FOR FUTURE USE.
3. AREA OF WORK.

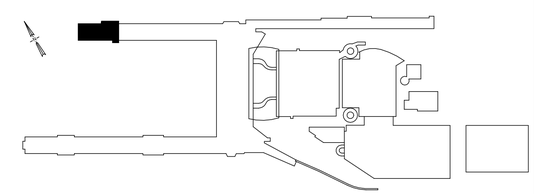

DRAWING SCALE IS REDUCED 50% WHEN SHEET SIZE IS 11" x 17".
GRAPHIC SCALE-FOR REFERENCE ONLY
0 1/4" 1/2" 1" 2"

NO.	DATE	BY	REVISIONS	APP

NO.	DATE	BY	REVISIONS	APP

Port of Portland

mwa architects

PAE pae-engineers.com
151 SW 1st Avenue #300
Portland, OR 97204
503.226.2921
pae-engineers.com

2025D031
DESIGN NUMBER

103101
PROJECT NUMBER

REGISTERED PROFESSIONAL ENGINEER 82388PE OREGON DECEMBER 14, 2010 TRAVIS J. LEWIS
07/14/2026
EXPIRES: 12/31/2026

PORTLAND INTERNATIONAL AIRPORT
TERMINAL RESTROOM REHABILITATION 2026
CONCOURSE D - ENPLANING - SECTOR 3 - D24020 - FLOOR PLAN - PLUMBING

SUBMITTED BY	BRIAN FRANCIS
DESIGNED BY	E. WALCZYK
DRAWN BY	C. RICHARDS
CHECKED BY	T. LEWIS
DATE	JULY 2026
SHEET NO.	90
TYPE	CD
DRAWING NO.	PDX 2026-510
DISC. SHT. NO.	P2.02