CAN YOU SEE THE APPLANES? THE 4D/MCEAT SAMPLES SHOW THREE DIFFERENT LEVELS OF SHADING. SETTINGS FOR VIEWING AND PRINTING DRAWING CONTENT ARE OPTIMIZED WHEN ALL THREE PLANES ARE VISIBLE. THIS GUIDANCE IS PROVIDED FOR REFERENCE ONLY.

0" 4' 8' 16' 24'
SCALE: IN FEET

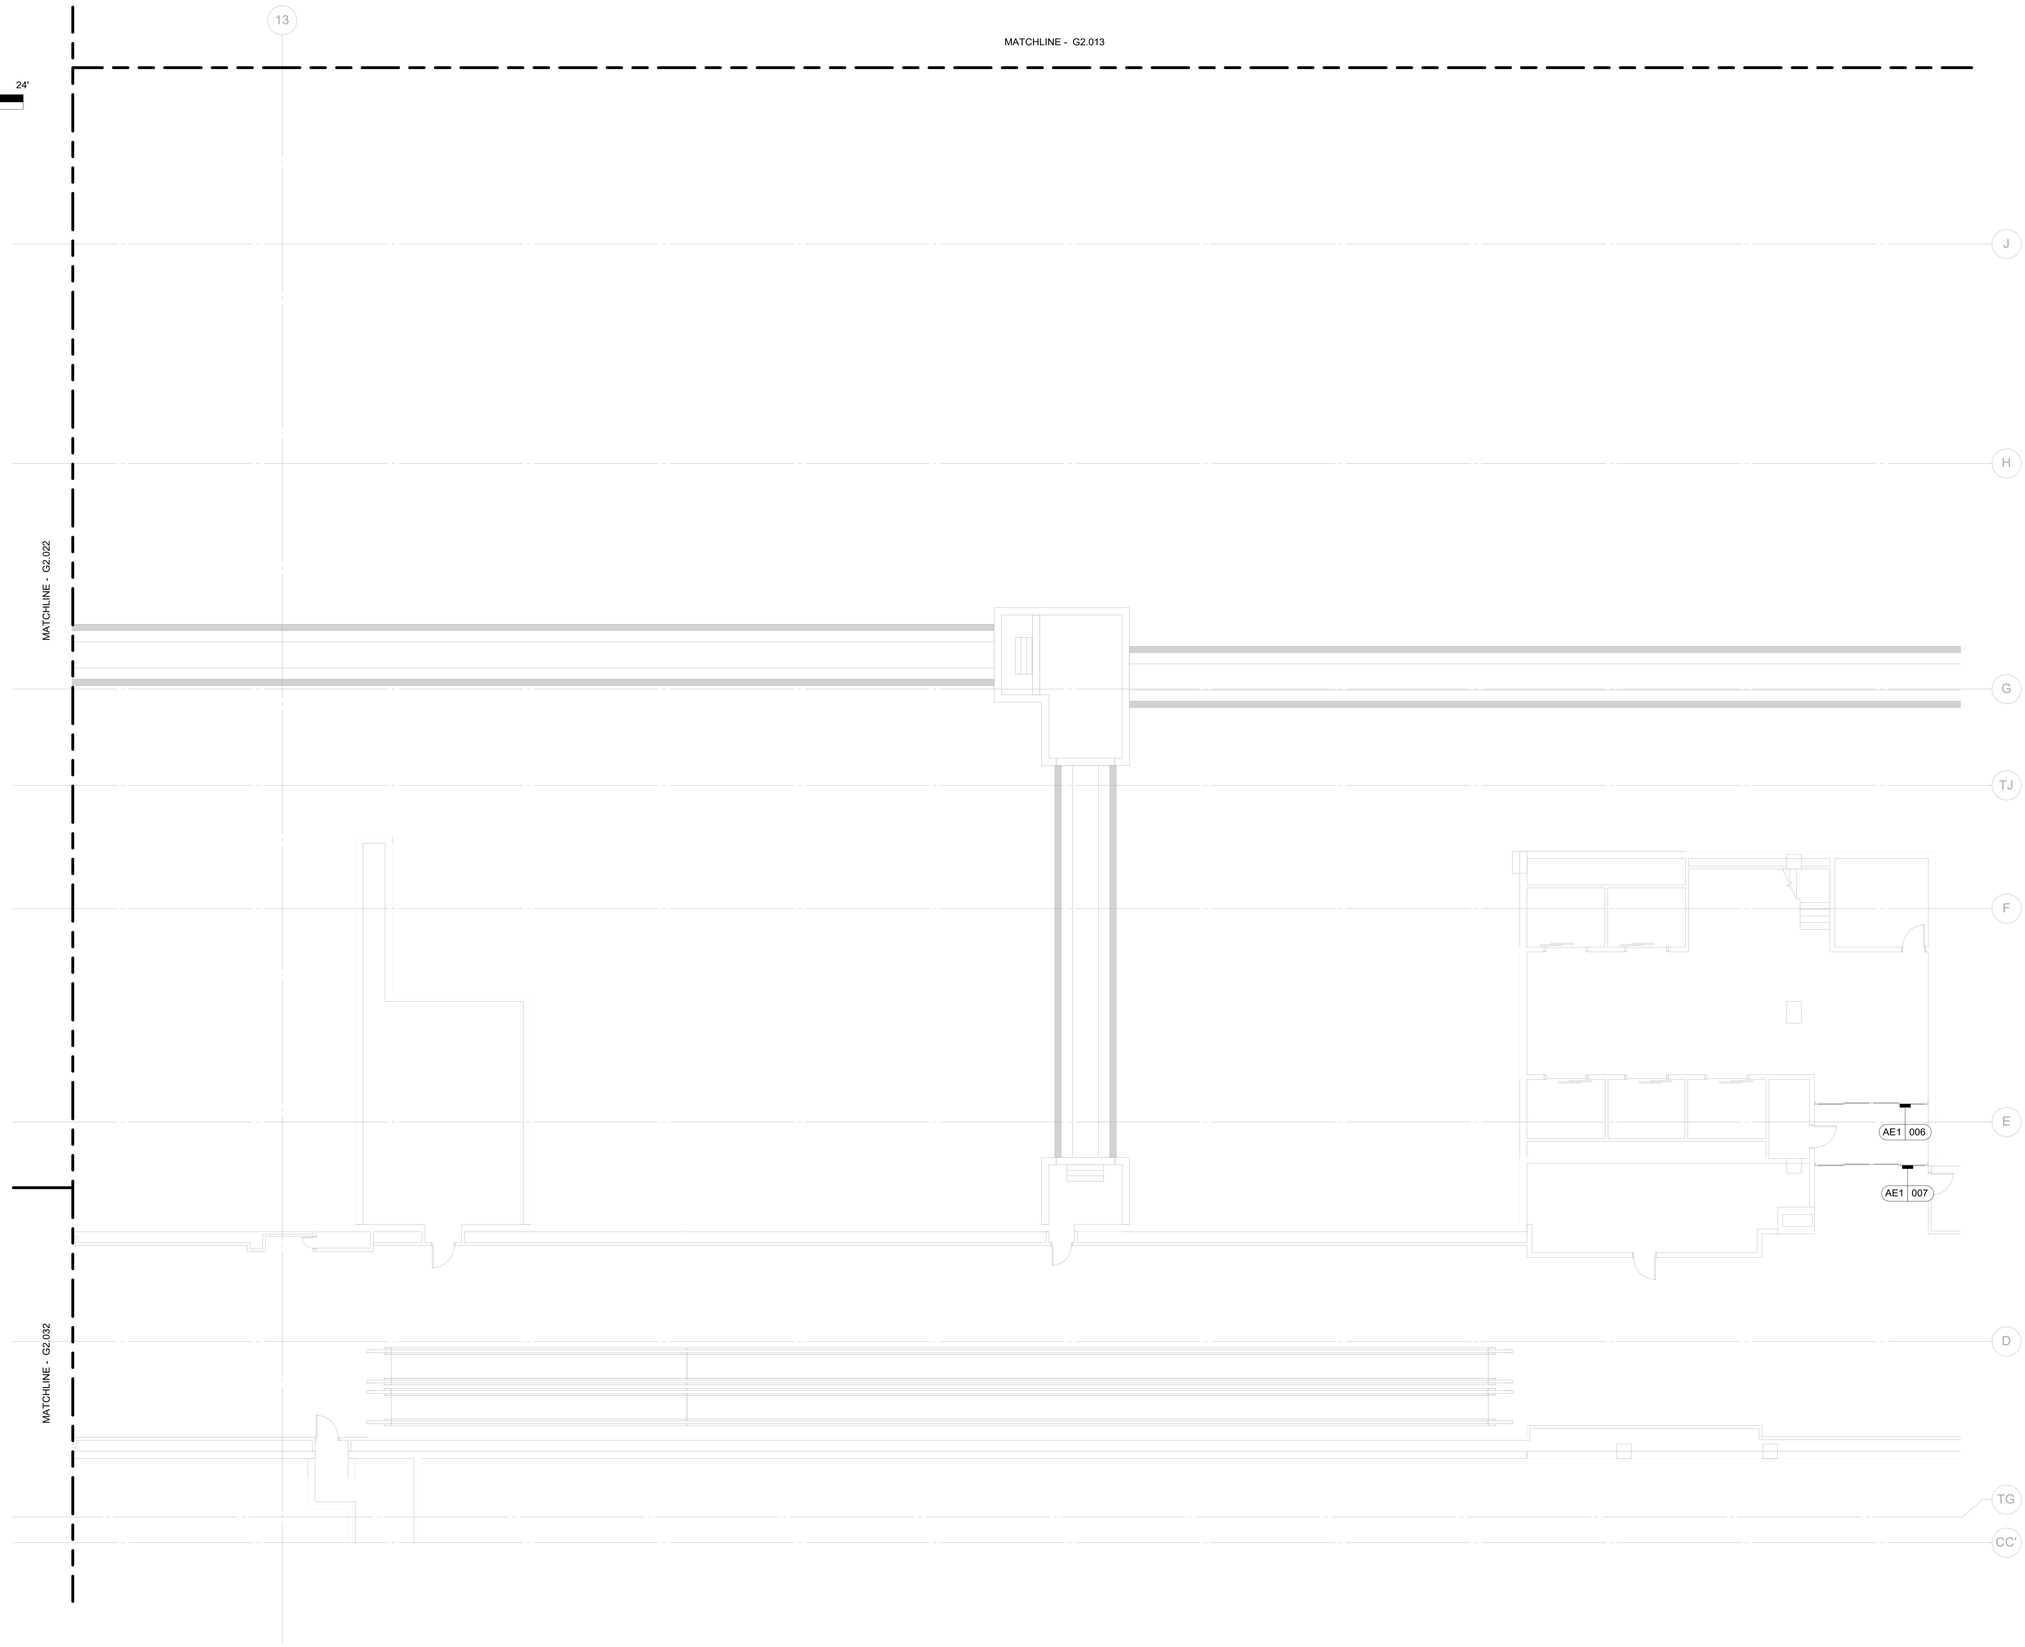

1 TUNNEL - SECTOR 23 - FLOOR PLAN
SCALE: 1/8" = 1'-0"

SIGN LEGEND:

AA 123
SIGN NUMBER
SIGN TYPE

NOTES:

1. SIGN LOCATION PLAN IS FOR GENERAL REFERENCE ONLY. TARGETS REFERENCE G9.051 THRU G9.052 SIGN FAMILY SHEETS.
2. SEE COMMENTS IN MESSAGE SCHEDULE FOR SIGNS THAT NEED EXISTING SIGNS TO BE REMOVED AND DISPOSED OF PRIOR TO SIGN INSTALL.

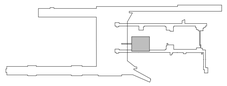

KEY PLAN
SCALE: N.T.S.

NO.	DATE	BY	REVISIONS	APP

NO.	DATE	BY	REVISIONS	APP

Port of Portland

dbc architecture
2505 se 11th ave #328
portland, or 97202
503.504.1230
dbcarchitecture.com

Mayer/Reed
Mayer/Reed, Inc.
920 SW 6th Ave, Ste 425
Portland, Oregon 97204
503 223 5953

2026D004 EAN
103101 PAN

REGISTERED 400 JERAMIE SHANE OREGON LANDSCAPE ARCHITECT

PORTLAND INTERNATIONAL AIRPORT
TERMINAL AND CONCOURSES WAYFINDING SIGNAGE
SOUTH PEDESTRIAN TUNNEL - SECTOR 23 - FLOOR PLAN - SIGNAGE

SUBMITTED BY	JAY OSTLUND
DESIGNED BY	B. STEVENS
DRAWN BY	B. STEVENS
CHECKED BY	K. FRY
DATE	AUGUST 2026
SHEET NO.	114
TYPE	CD
DRAWING NO.	PDX 2026-512
DISC. SHT. NO.	G2.023

DRAWING SCALE IS REDUCED 50% WHEN SHEET SIZE IS 17" x 22"
0" 1" 2"
GRAPHIC SCALE FOR REFERENCE ONLY