CAN YOU SEE THE AIRPLANES? THE ADJACENT SAMPLES SHOW THREE DIFFERENT LEVELS OF SHADING. SETTINGS FOR VIEWING AND PRINTING DRAWING CONTENT ARE OPTIMIZED WHEN ALL THREE PLANES ARE VISIBLE. THIS GUIDANCE IS PROVIDED FOR REFERENCE ONLY.

0' 4' 8' 16' 24'
SCALE: IN FEET

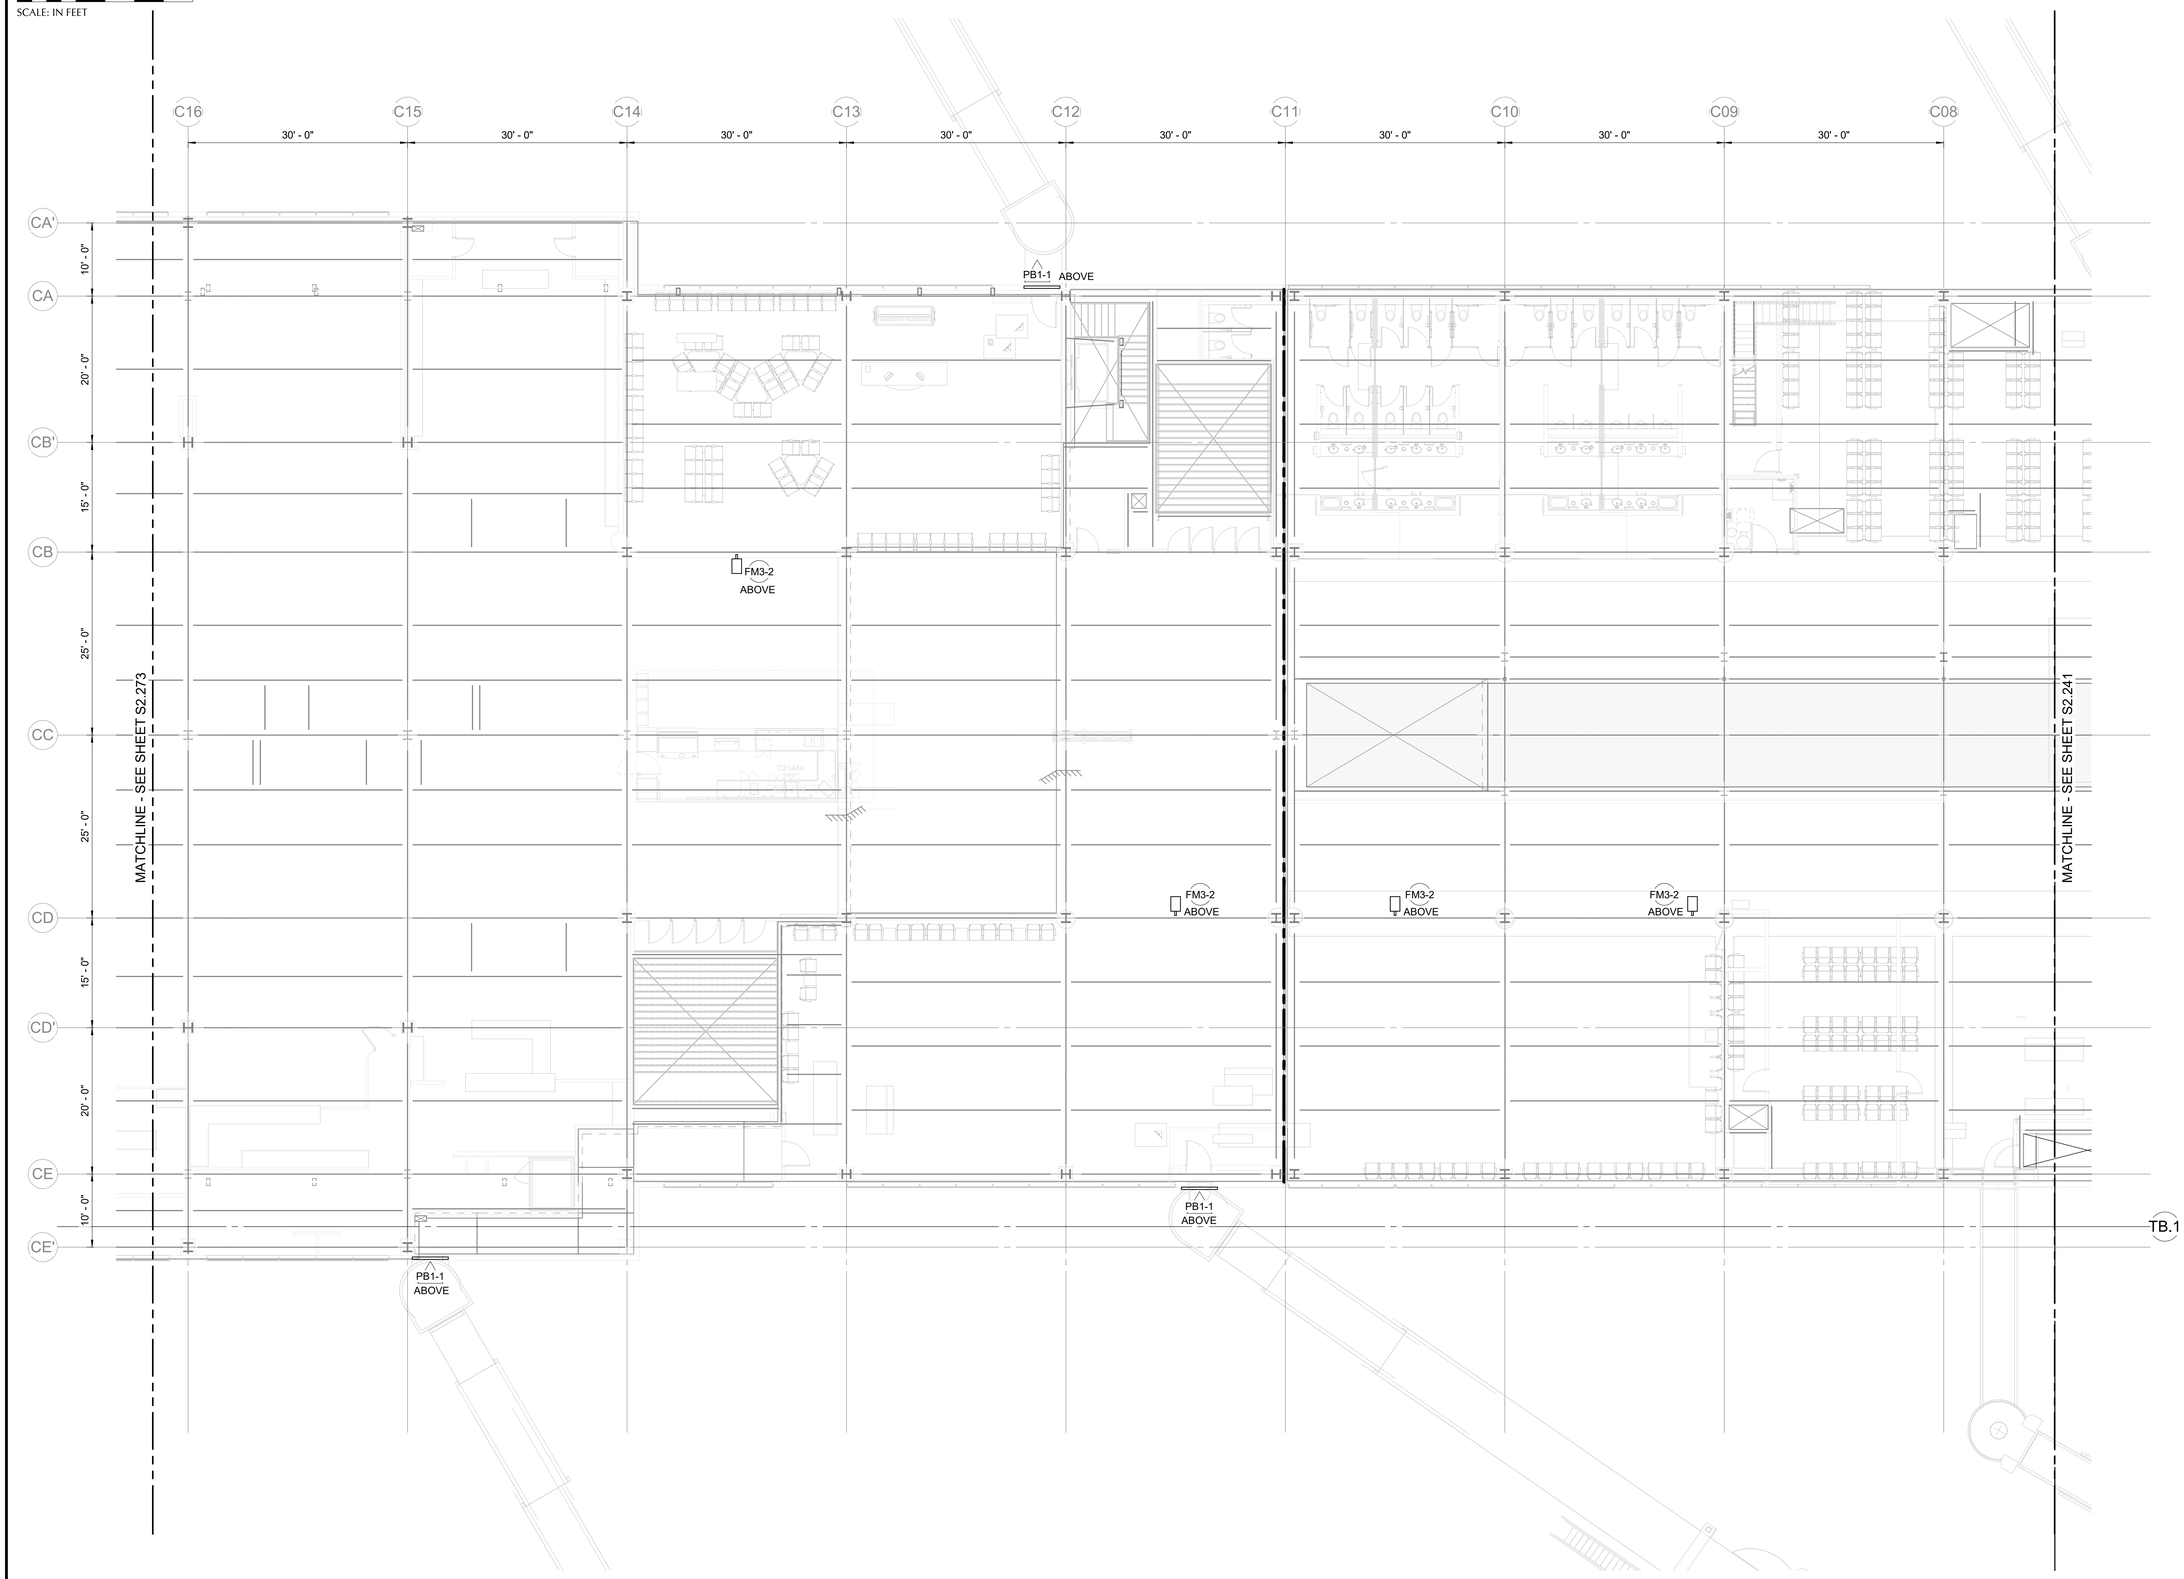

NOTE(S):

1. CONTRACTOR TO VERIFY ALL EXISTING CONDITIONS, DIMENSIONS, AND ELEVATIONS PRIOR TO FABRICATION AND ERECTION. NOTIFY ARCHITECT OF ANY SIGNIFICANT DISCREPANCIES ROM THOSE SHOWN ON THE DRAWINGS.
2. CONTRACTOR TO SHORE ALL EXISTING FRAMING AS REQUIRED FOR DEMOLITION AND RE-FRAMING WORK.
3. ALL EXPOSED FRAMING SHALL BE INSPECTED FOR CRACKS AND DAMAGE BY THE CONTRACTOR AND FINDINGS REPORTED TO THE ARCHITECT.
4. SEE SHEETS S6.100 THRU S6.130 FOR TYPICAL SIGN DETAILS.
5. SEE SIGNAGE FOR EXACT LOCATION, SIZE AND ELEVATION OF SIGNS.

LEGEND:

(E)	INDICATES EXISTING.
	INDICATES EXISTING STRUCTURE.
	INDICATES STEP IN ELEVATION.
	INDICATES CHANGE IN SLOPE.
EL. XXX'-XX"	INDICATES TOP OF SLAB ELEVATION.
EL. XXX'-XX"	INDICATES BOTTOM OF DECK ELEVATION.
	INDICATES COLUMN BELOW.
	INDICATES EXISTING ABOVE SLAB TREE PLANTER
	INDICATES AREA OF EXISTING OVERFRAMING.
	INDICATES SEISMIC JOINT.
	INDICATES EXISTING TECH POLE LOCATION.
	INDICATES EXISTING ITP 2 AND 3.
FMX-Y	INDICATES NEW BLADE SIGN SEE SHEET S6.100. Y - INDICATES DETAIL NUMBER.
CBL-Y	INDICATES NEW CONCESSION BLADE SIGN, SEE SHEET S6.101. Y - INDICATES DETAIL NUMBER.
CMX-Y	INDICATES NEW HANGING SIGN SEE SHEET S6.110. Y - INDICATES DETAIL NUMBER.
WMX-Y	INDICATES NEW HANGING SIGN ON WALL SEE SHEET S6.120. Y - INDICATES DETAIL NUMBER.
PBX-Y	INDICATES NEW GATE SIGN SEE SHEET S6.130. Y - INDICATES DETAIL NUMBER.

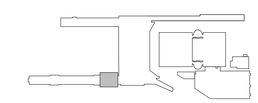

KEY PLAN
SCALE: N.T.S.

1 CONCOURSE C - ENPLANING - SECTOR 40 - FLOOR PLAN - STRUCTURAL
SCALE: 1/8" = 1'-0"

NO.	DATE	BY	REVISIONS	APP

NO.	DATE	BY	REVISIONS	APP

Port of Portland

dbc architecture
2505 se 11th ave #328 portland, or 97202
503.504.1230 dbcarchitecture.com

kpff
111 SW Fifth Ave., Suite 2600 Portland, OR 97204
O 503.227.3251 - F 503.227.7980

2026D004 EAN
103101 PAN

STRUCTURAL REGISTERED PROFESSIONAL ENGINEER 85103PE James Vodden OREGON DEC. 15, 2025 JAMES A. VODDEN
EXPIRES 06/30/2028

PORTLAND INTERNATIONAL AIRPORT
TERMINAL AND CONCOURSES WAYFINDING SIGNAGE
CONCOURSE C - ENPLANING - SECTOR 40 - FLOOR PLAN - STRUCTURAL

SUBMITTED BY	JAY OSTLUND
DESIGNED BY	S. THOMAS
DRAWN BY	J. DE BOER
CHECKED BY	A. MONNIER
DATE	AUGUST 2026
SHEET NO.	13
TYPE	CD
DRAWING NO.	PDX 2026-512
DISC. SHT. NO.	S2.240

DRAWING SCALE IS REDUCED 50% WHEN SHEET SIZE IS 17" x 22"
1" = 1'-0"
GRAPHIC SCALE FOR REFERENCE ONLY

IF ELECTRONIC SIGNATURE IS BROKEN OR MISSING - THIS IS NOT A LEGAL DRAWING
7/27/2026

DRAWING SCALE IS REDUCED 50% WHEN SHEET SIZE IS 17" x 22".