CAN YOU SEE THE APPLIANCE? THE ADJACENT SAMPLES SHOW THREE DIFFERENT LEVELS OF SHADING. SETTINGS FOR VIEWING AND PRINTING DRAWING CONTENT ARE OPTIMIZED WHEN ALL THREE PLANES ARE VISIBLE. THIS GUIDANCE IS PROVIDED FOR REFERENCE ONLY.

0" 4' 8' 16' 24'
SCALE: IN FEET

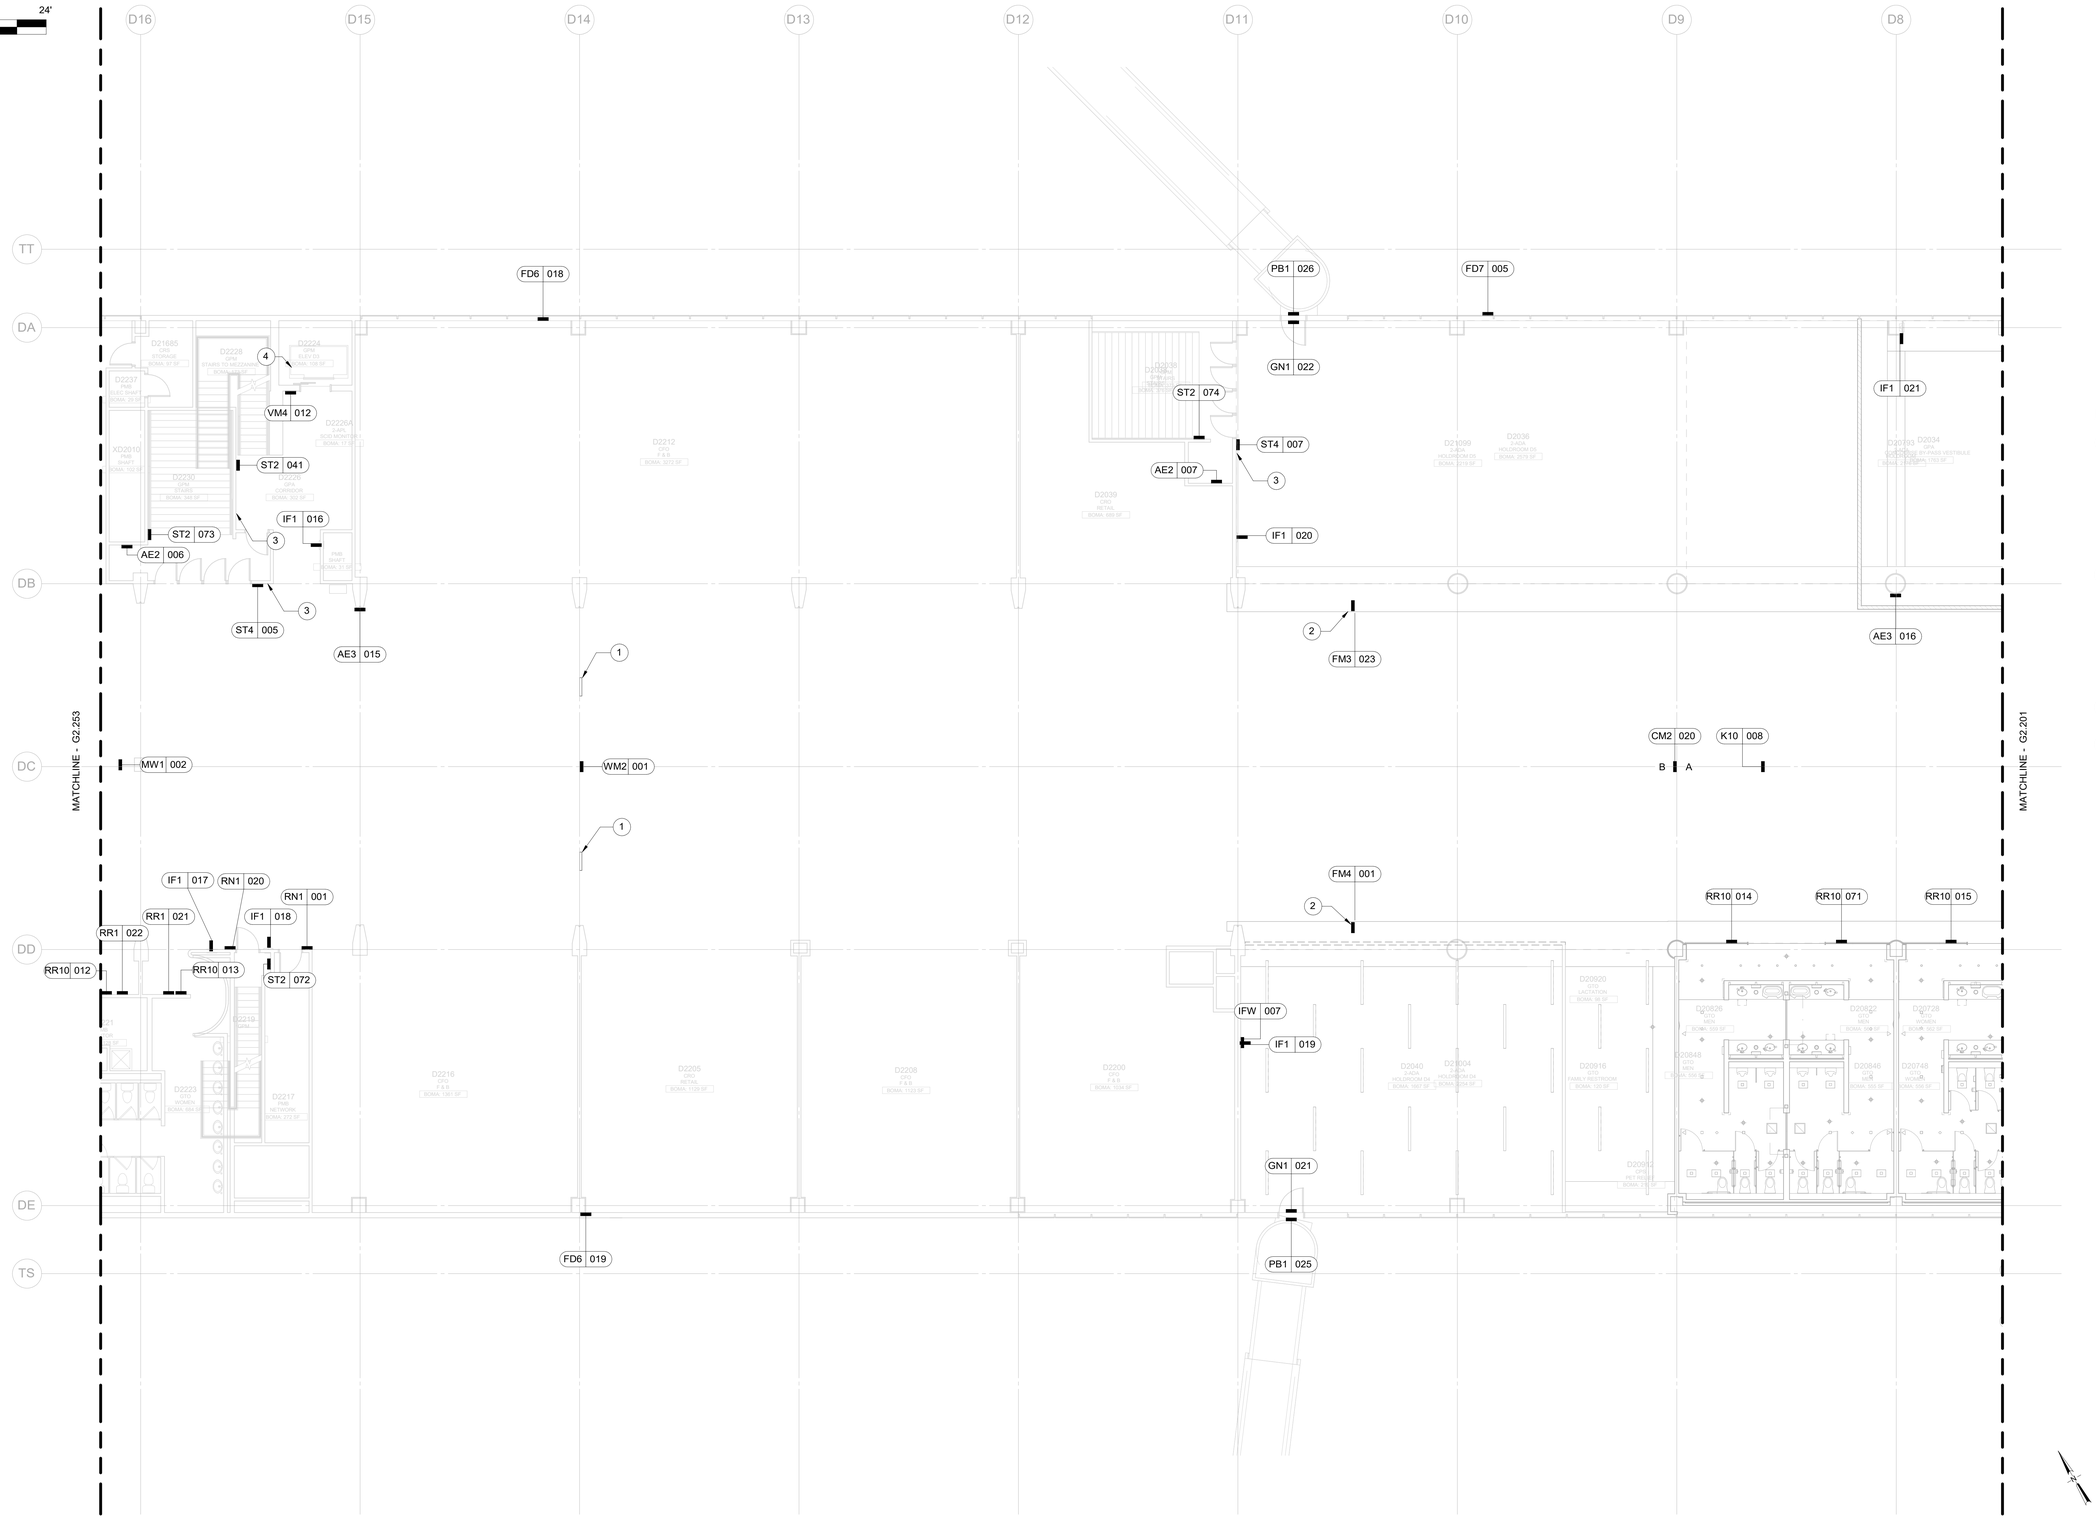


## SIGN LEGEND:

AA 123
- SIGN NUMBER
- SIGN TYPE

## NOTES:

1. SIGN LOCATION PLAN IS FOR GENERAL REFERENCE ONLY. TARGETS REFERENCE G9.051 THRU G9.052 SIGN FAMILY SHEETS.
2. SEE COMMENTS IN MESSAGE SCHEDULE FOR SIGNS THAT NEED EXISTING SIGNS TO BE REMOVED AND DISPOSED OF PRIOR TO SIGN INSTALL.

## KEYNOTES:

1. DEMOLISH EXISTING SOFFIT-SUPPORTED WALL MOUNT SIGN AND ASSOCIATED STRUCTURAL AND ELECTRICAL COMPONENTS, AND PREPARE LOCATION TO RECEIVE NEW WORK. PATCH AND REPAIR FINISHES AS REQUIRED AFTER NEW WORK IS COMPLETE. SEE STRUCTURAL AND ELECTRICAL DRAWINGS FOR ADDITIONAL INFORMATION.
2. DEMOLISH EXISTING SOFFIT-SUPPORTED FLAG MOUNT SIGN AND ASSOCIATED STRUCTURAL AND ELECTRICAL COMPONENTS, AND PREPARE LOCATION TO RECEIVE NEW WORK. PATCH AND REPAIR FINISHES AFTER NEW WORK IS COMPLETE. SEE STRUCTURAL AND ELECTRICAL DRAWINGS FOR ADDITIONAL INFORMATION
3. REMOVE ILLUMINATED AREA OF REFUGE SIGN. PATCH AND REPAIR AS REQUIRED
4. REMOVE EMERGENCY COMMUNICATION SIGN. PATCH AND REPAIR AS REQUIRED

1 ENPLANING - SECTOR 00 - FLOOR PLAN
SCALE: 1/8" = 1'-0"

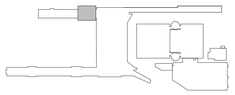

**KEY PLAN**
SCALE: N.T.S.

| NO. | DATE | BY | REVISIONS | APP |
|---|---|---|---|---|

| NO. | DATE | BY | REVISIONS | APP |
|---|---|---|---|---|

Port of Portland

dbc architecture
2505 se 11th ave #328
portland, or 97202
503.504.1230
dbcarchitecture.com

Mayer/Reed
Mayer/Reed, Inc.
920 SW 6th Ave, Ste 425
Portland, Oregon 97204
503.223.5953

2026D004
EAN

103101
PAN

REGISTERED 400 JERAMY SHANE OREGON LANDSCAPE ARCHITECT

PORTLAND INTERNATIONAL AIRPORT
TERMINAL AND CONCOURSES WAYFINDING SIGNAGE
CONCOURSE D - ENPLANING - SECTOR 00 - FLOOR PLAN - SIGNAGE

| | |
|---|---|
| SUBMITTED BY | JAY OSTLUND |
| DESIGNED BY | B. STEVENS |
| DRAWN BY | B. STEVENS |
| CHECKED BY | K. FRY |
| DATE | AUGUST 2026 |
| SHEET NO. | 157 |
| TYPE | CD |
| DRAWING NO. | PDX 2026-512 |
| DISC. SHT. NO. | G2.200 |

DRAWING SCALE IS REDUCED 50% WHEN SHEET SIZE IS 17" x 22"
1" 0" 1" 2"
GRAPHIC SCALE FOR REFERENCE ONLY



IF ELECTRONIC SIGNATURE IS BROKEN OR MISSING - THIS IS NOT A LEGAL DRAWING

DRAWING SCALE IS REDUCED 50% WHEN SHEET SIZE IS 17" x 22".