CAN YOU SEE THE APPLANES? THE 4D/MCEAT SAMPLES SHOW THREE DIFFERENT LEVELS OF SHADING. SETTINGS FOR VIEWING AND PRINTING DRAWING CONTENT ARE OPTIMIZED WHEN ALL THREE PLANES ARE VISIBLE. THIS GUIDANCE IS PROVIDED FOR REFERENCE ONLY.

0" 4' 8' 16' 24'
SCALE: IN FEET

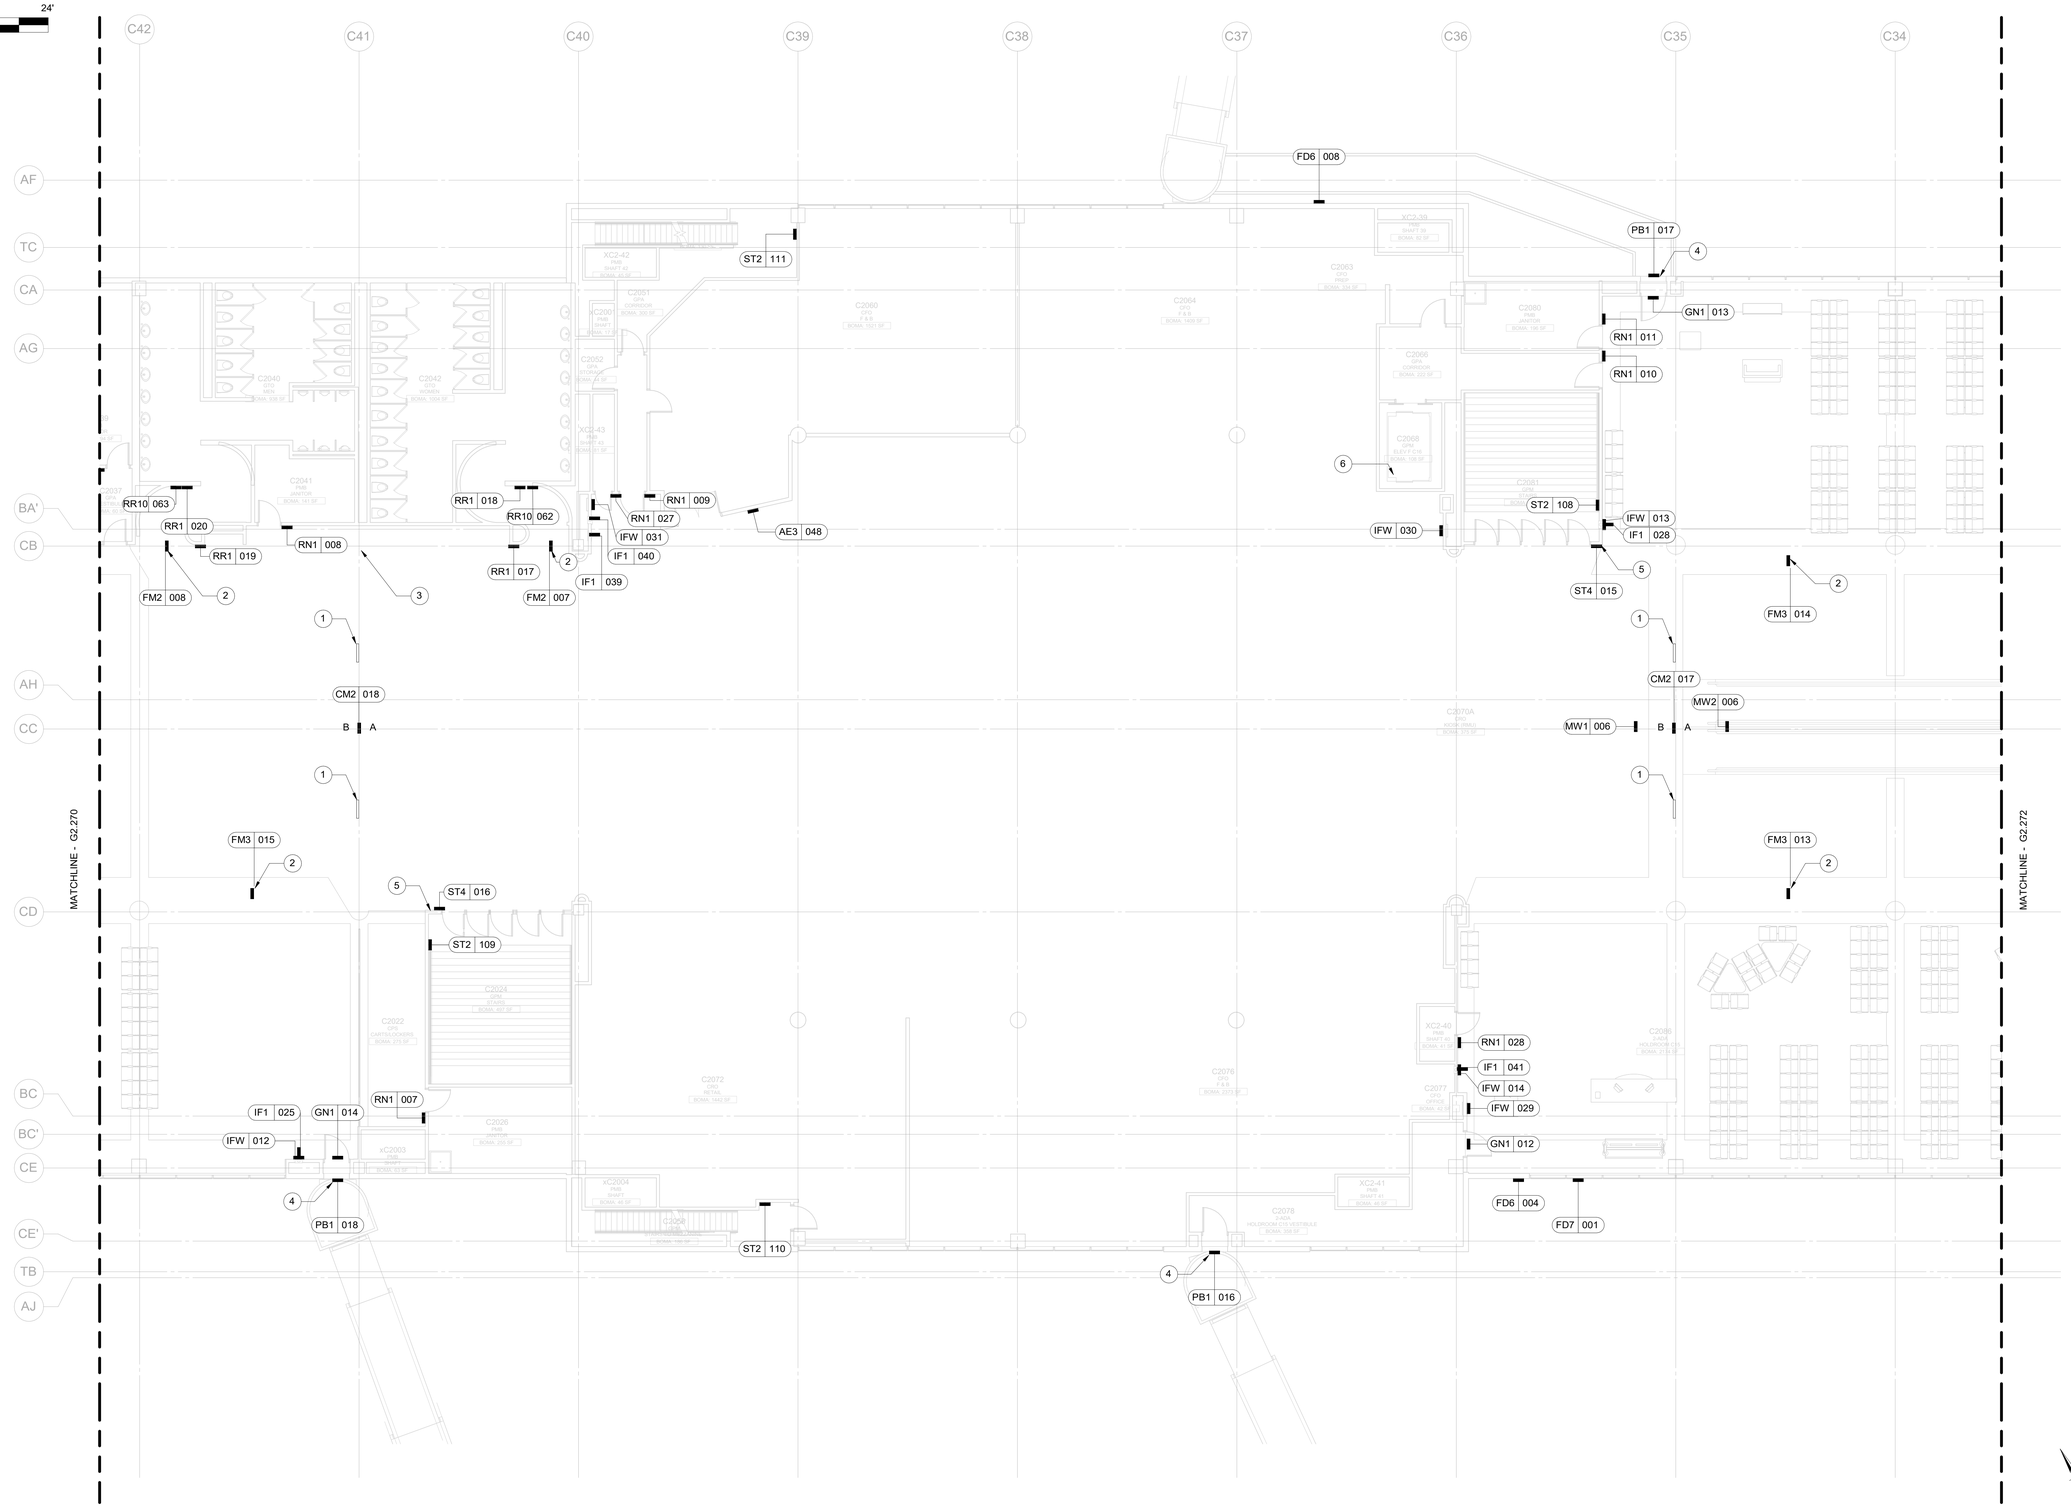

1 ENPLANING - SECTOR 71 - FLOOR PLAN
SCALE: 1/8" = 1'-0"

SIGN LEGEND:

AA 123
- SIGN NUMBER
- SIGN TYPE

NOTES:

1. SIGN LOCATION PLAN IS FOR GENERAL REFERENCE ONLY. TARGETS REFERENCE G9.051 THRU G9.052 SIGN FAMILY SHEETS.
2. SEE COMMENTS IN MESSAGE SCHEDULE FOR SIGNS THAT NEED EXISTING SIGNS TO BE REMOVED AND DISPOSED OF PRIOR TO SIGN INSTALL.

KEYNOTES:

1. DEMOLISH EXISTING OVERHEAD TRUSS-SUPPORTED SIGN AND ASSOCIATED STRUCTURAL AND ELECTRICAL COMPONENTS
2. DEMOLISH EXISTING SOFFIT-SUPPORTED FLAG MOUNT SIGN AND ASSOCIATED STRUCTURAL AND ELECTRICAL COMPONENTS, AND PREPARE LOCATION TO RECEIVE NEW WORK. PATCH AND REPAIR FINISHES AFTER NEW WORK IS COMPLETE. SEE STRUCTURAL AND ELECTRICAL DRAWINGS FOR ADDITIONAL INFORMATION
3. DEMOLISH EXISTING SOFFIT-SUPPORTED FLAG MOUNT SIGN AND ASSOCIATED STRUCTURAL AND ELECTRICAL COMPONENTS. PATCH AND REPAIR FINISHES. SEE STRUCTURAL AND ELECTRICAL DRAWINGS FOR ADDITIONAL INFORMATION
4. DEMOLISH EXISTING EXTERIOR SIGN AND ASSOCIATED STRUCTURAL AND ELECTRICAL COMPONENTS, AND PREPARE LCOATION TO RECEIVE NEW WORK. PATCH AND REPAIR FINISHES AFTER NEW WORK IS COMPLETE. SEE STRUCTURAL AND ELECTRICAL DRAWINGS FOR ADDITIONAL INFORMATION
5. REMOVE AREA OF REFUGE SIGN. PATCH AND REPAIR AS REQUIRED
6. REMOVE EMERGENCY COMMUNICATION SIGN. PATCH AND REPAIR AS REQUIRED

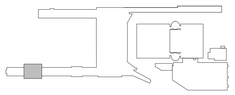

KEY PLAN
SCALE: N.T.S.

NO.	DATE	BY	REVISIONS	APP

NO.	DATE	BY	REVISIONS	APP

Port of Portland

dbc architecture
2505 se 11th ave #328
portland, or 97202
503.504.1230
dbcarchitecture.com

Mayer/Reed
Mayer/Reed, Inc.
920 SW 6th Ave, Ste 425
Portland, Oregon 97204
503.223.5953

2026D004 — EAN
103101 — PAN

REGISTERED 400 GERALD SHANE OREGON LANDSCAPE ARCHITECT

PORTLAND INTERNATIONAL AIRPORT
TERMINAL AND CONCOURSES WAYFINDING SIGNAGE
CONCOURSE C - ENPLANING - SECTOR 71 - FLOOR PLAN - SIGNAGE

SUBMITTED BY	JAY OSTLUND
DESIGNED BY	B. STEVENS
DRAWN BY	B. STEVENS
CHECKED BY	K. FRY
DATE	AUGUST 2026
SHEET NO.	179
TYPE	CD
DRAWING NO.	PDX 2026-512
DISC. SHT. NO.	G2.271

DRAWING SCALE IS REDUCED 50% WHEN SHEET SIZE IS 17" x 22"
1" 2"
GRAPHIC SCALE FOR REFERENCE ONLY