CAN YOU SEE THE AIRPLANES? THE ADJACENT SAMPLES SHOW THREE DIFFERENT LEVELS OF SHADING. SETTINGS FOR VIEWING AND PRINTING DRAWING CONTENT ARE OPTIMIZED WHEN ALL THREE PLANES ARE VISIBLE. THIS GUIDANCE IS PROVIDED FOR REFERENCE ONLY.

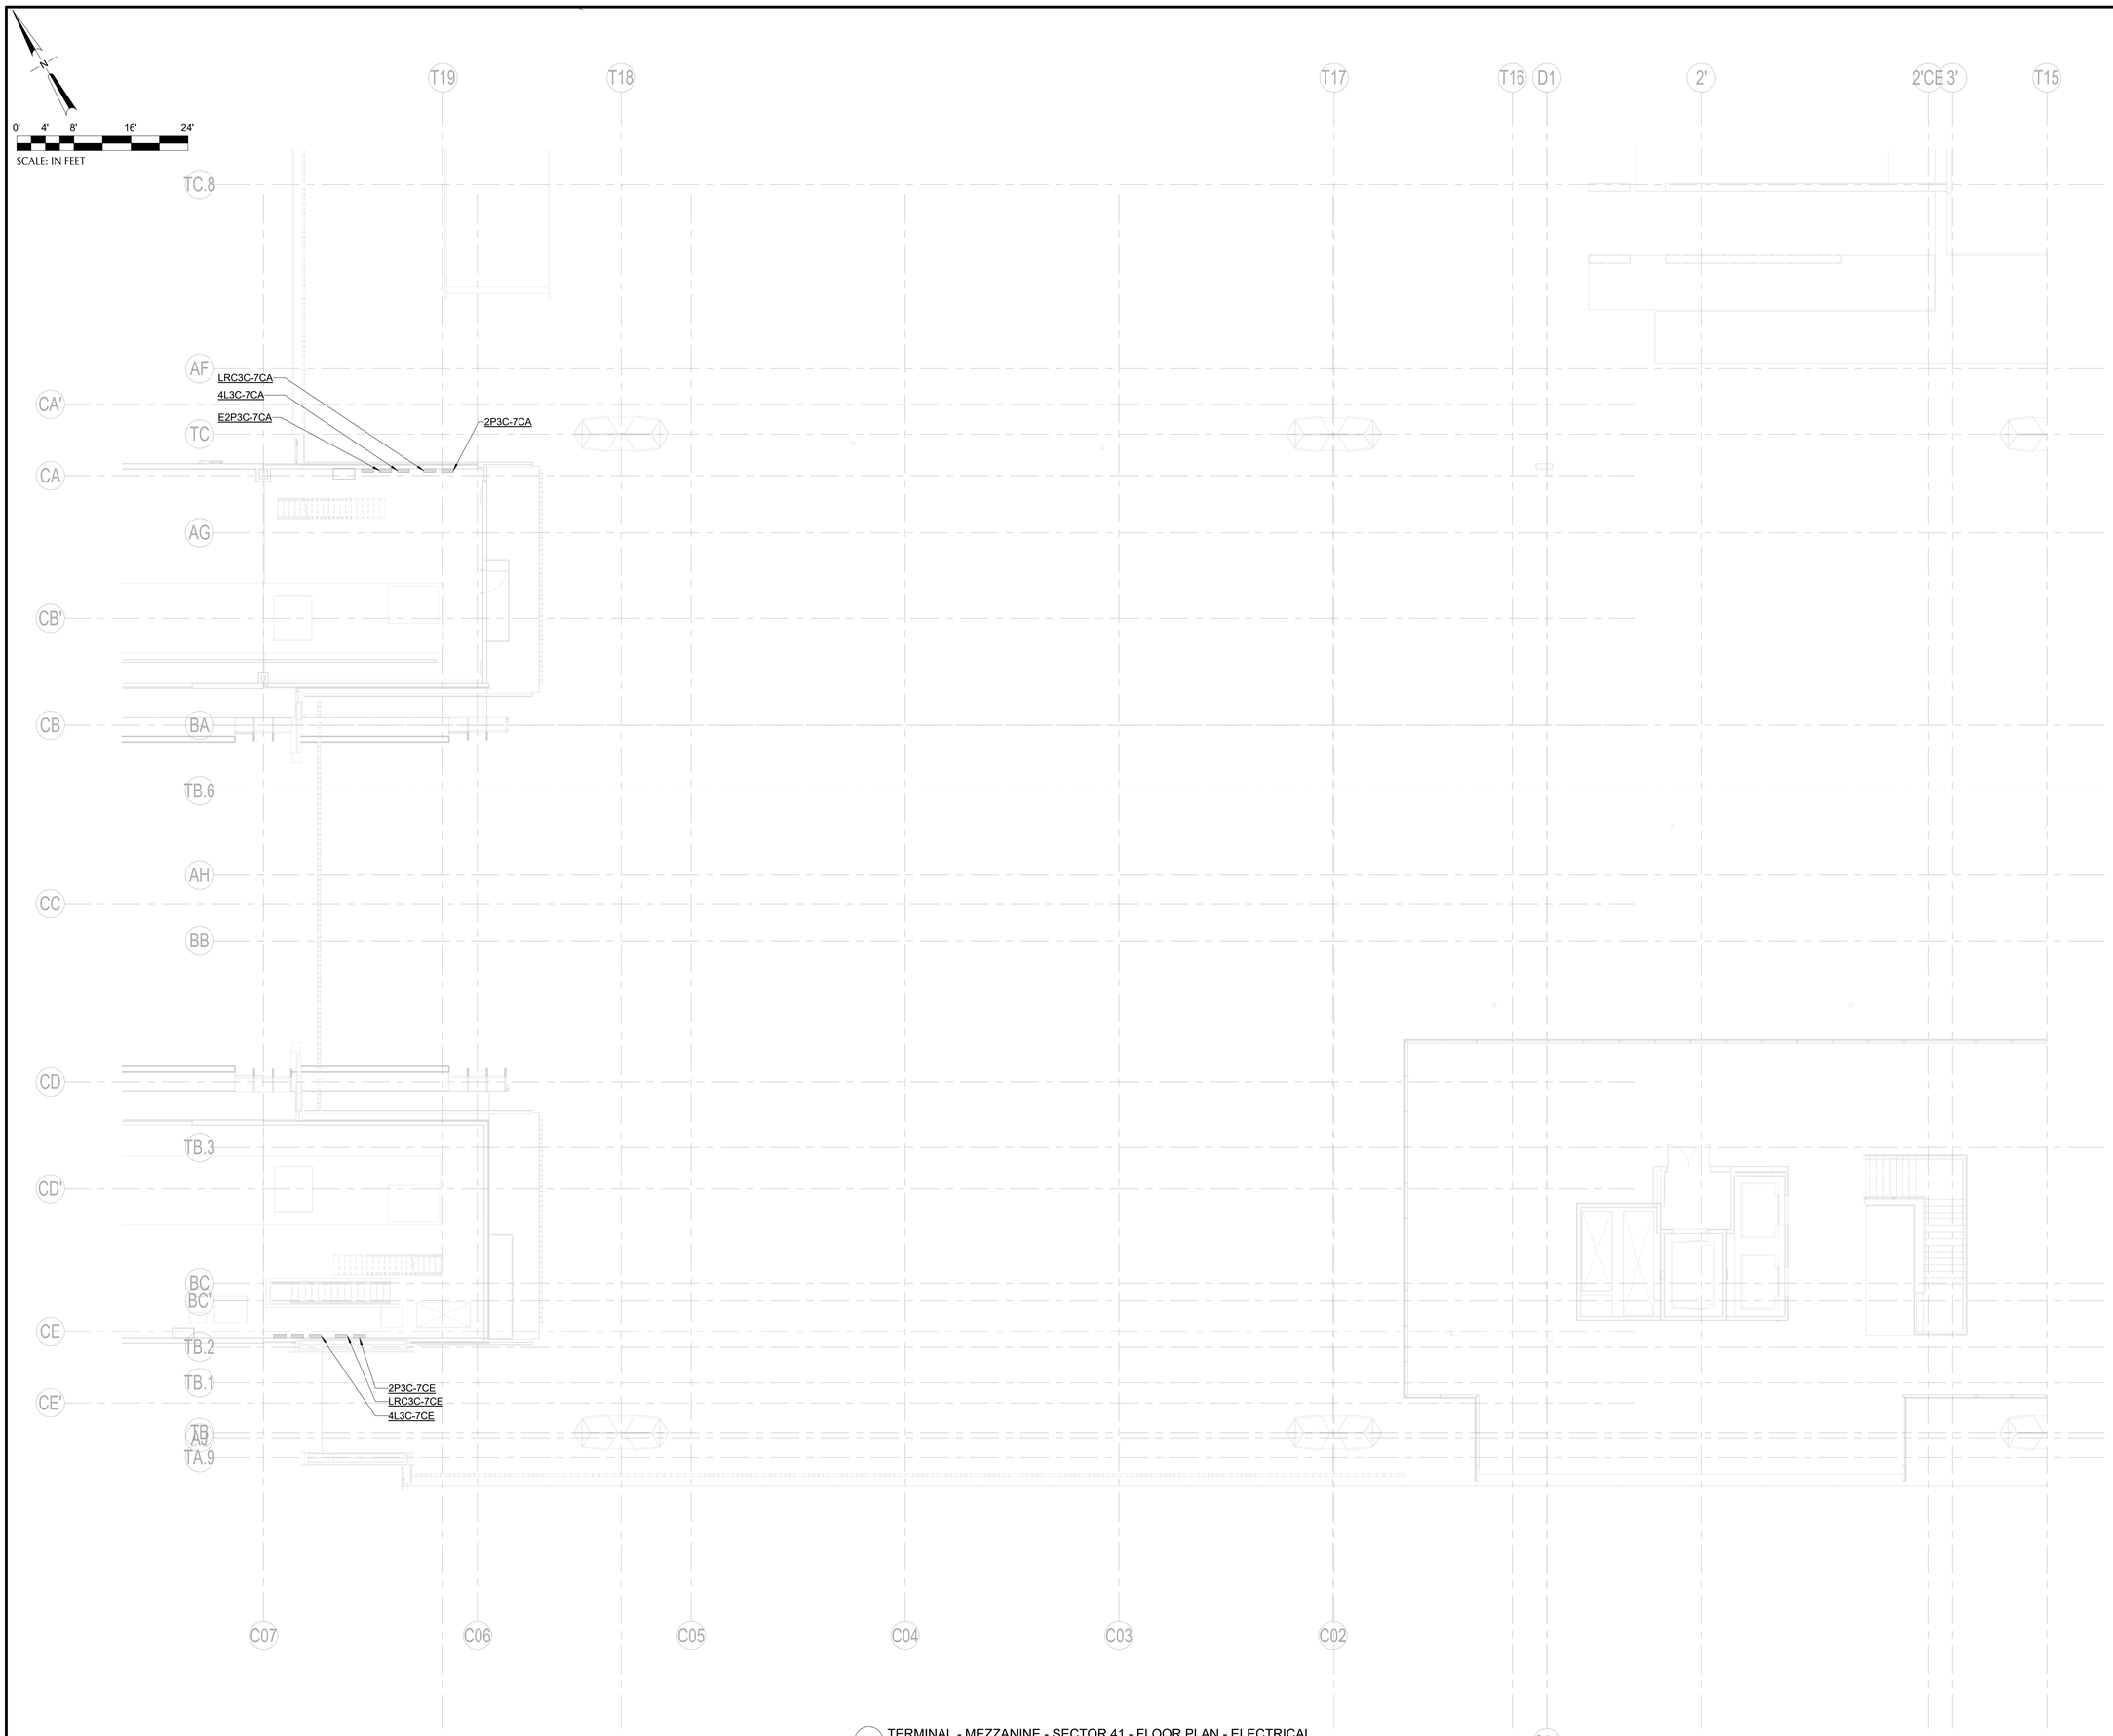

1 TERMINAL - MEZZANINE - SECTOR 41 - FLOOR PLAN - ELECTRICAL
SCALE: 1/8" = 1'-0"

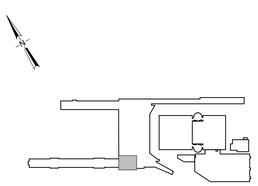

KEY PLAN
SCALE: N.T.S.

NO.	DATE	BY	REVISIONS	APP
B▲				

NO.	DATE	BY	REVISIONS	APP
A▲				

Port of Portland

dbc architecture
2505 se 11th ave #328 portland, or 97202
503.504.1230 dbcarchitecture.com

PAE pae-engineers.com
151 SW 1st Avenue #300 Portland, OR 97204
503.226.2921 pae-engineers.com

2026D004 EAR
103101 PAN

REGISTERED PROFESSIONAL ENGINEER
#4775PE
OREGON
JULY 13, 1999
GRANT R. PARTHEMER
07/24/26
EXPIRES: 12/31/2026

PORTLAND INTERNATIONAL AIRPORT
TERMINAL AND CONCOURSES WAYFINDING SIGNAGE
TERMINAL - MEZZANINE - SECTOR 41 - FLOOR PLAN - ELECTRICAL

SUBMITTED BY	JAY OSTLUND
DESIGNED BY	D. PEEK
DRAWN BY	P. MARKS
CHECKED BY	G. PARTHEMER
DATE	AUGUST 2026
SHEET NO.	62
TYPE	CD
DRAWING NO.	PDX 2026-512
DISC. SHT. NO.	E2.341

DRAWING SCALE IS REDUCED 50% WHEN SHEET SIZE IS 17" x 22"
1" 2"
GRAPHIC SCALE FOR REFERENCE ONLY