CAN YOU SEE THE AIRPLANES? THE ADJACENT SAMPLES SHOW THREE DIFFERENT LEVELS OF SHADING. SETTINGS FOR VIEWING AND PRINTING DRAWING CONTENT ARE OPTIMIZED WHEN ALL THREE PLANES ARE VISIBLE. THIS GUIDANCE IS PROVIDED FOR REFERENCE ONLY.

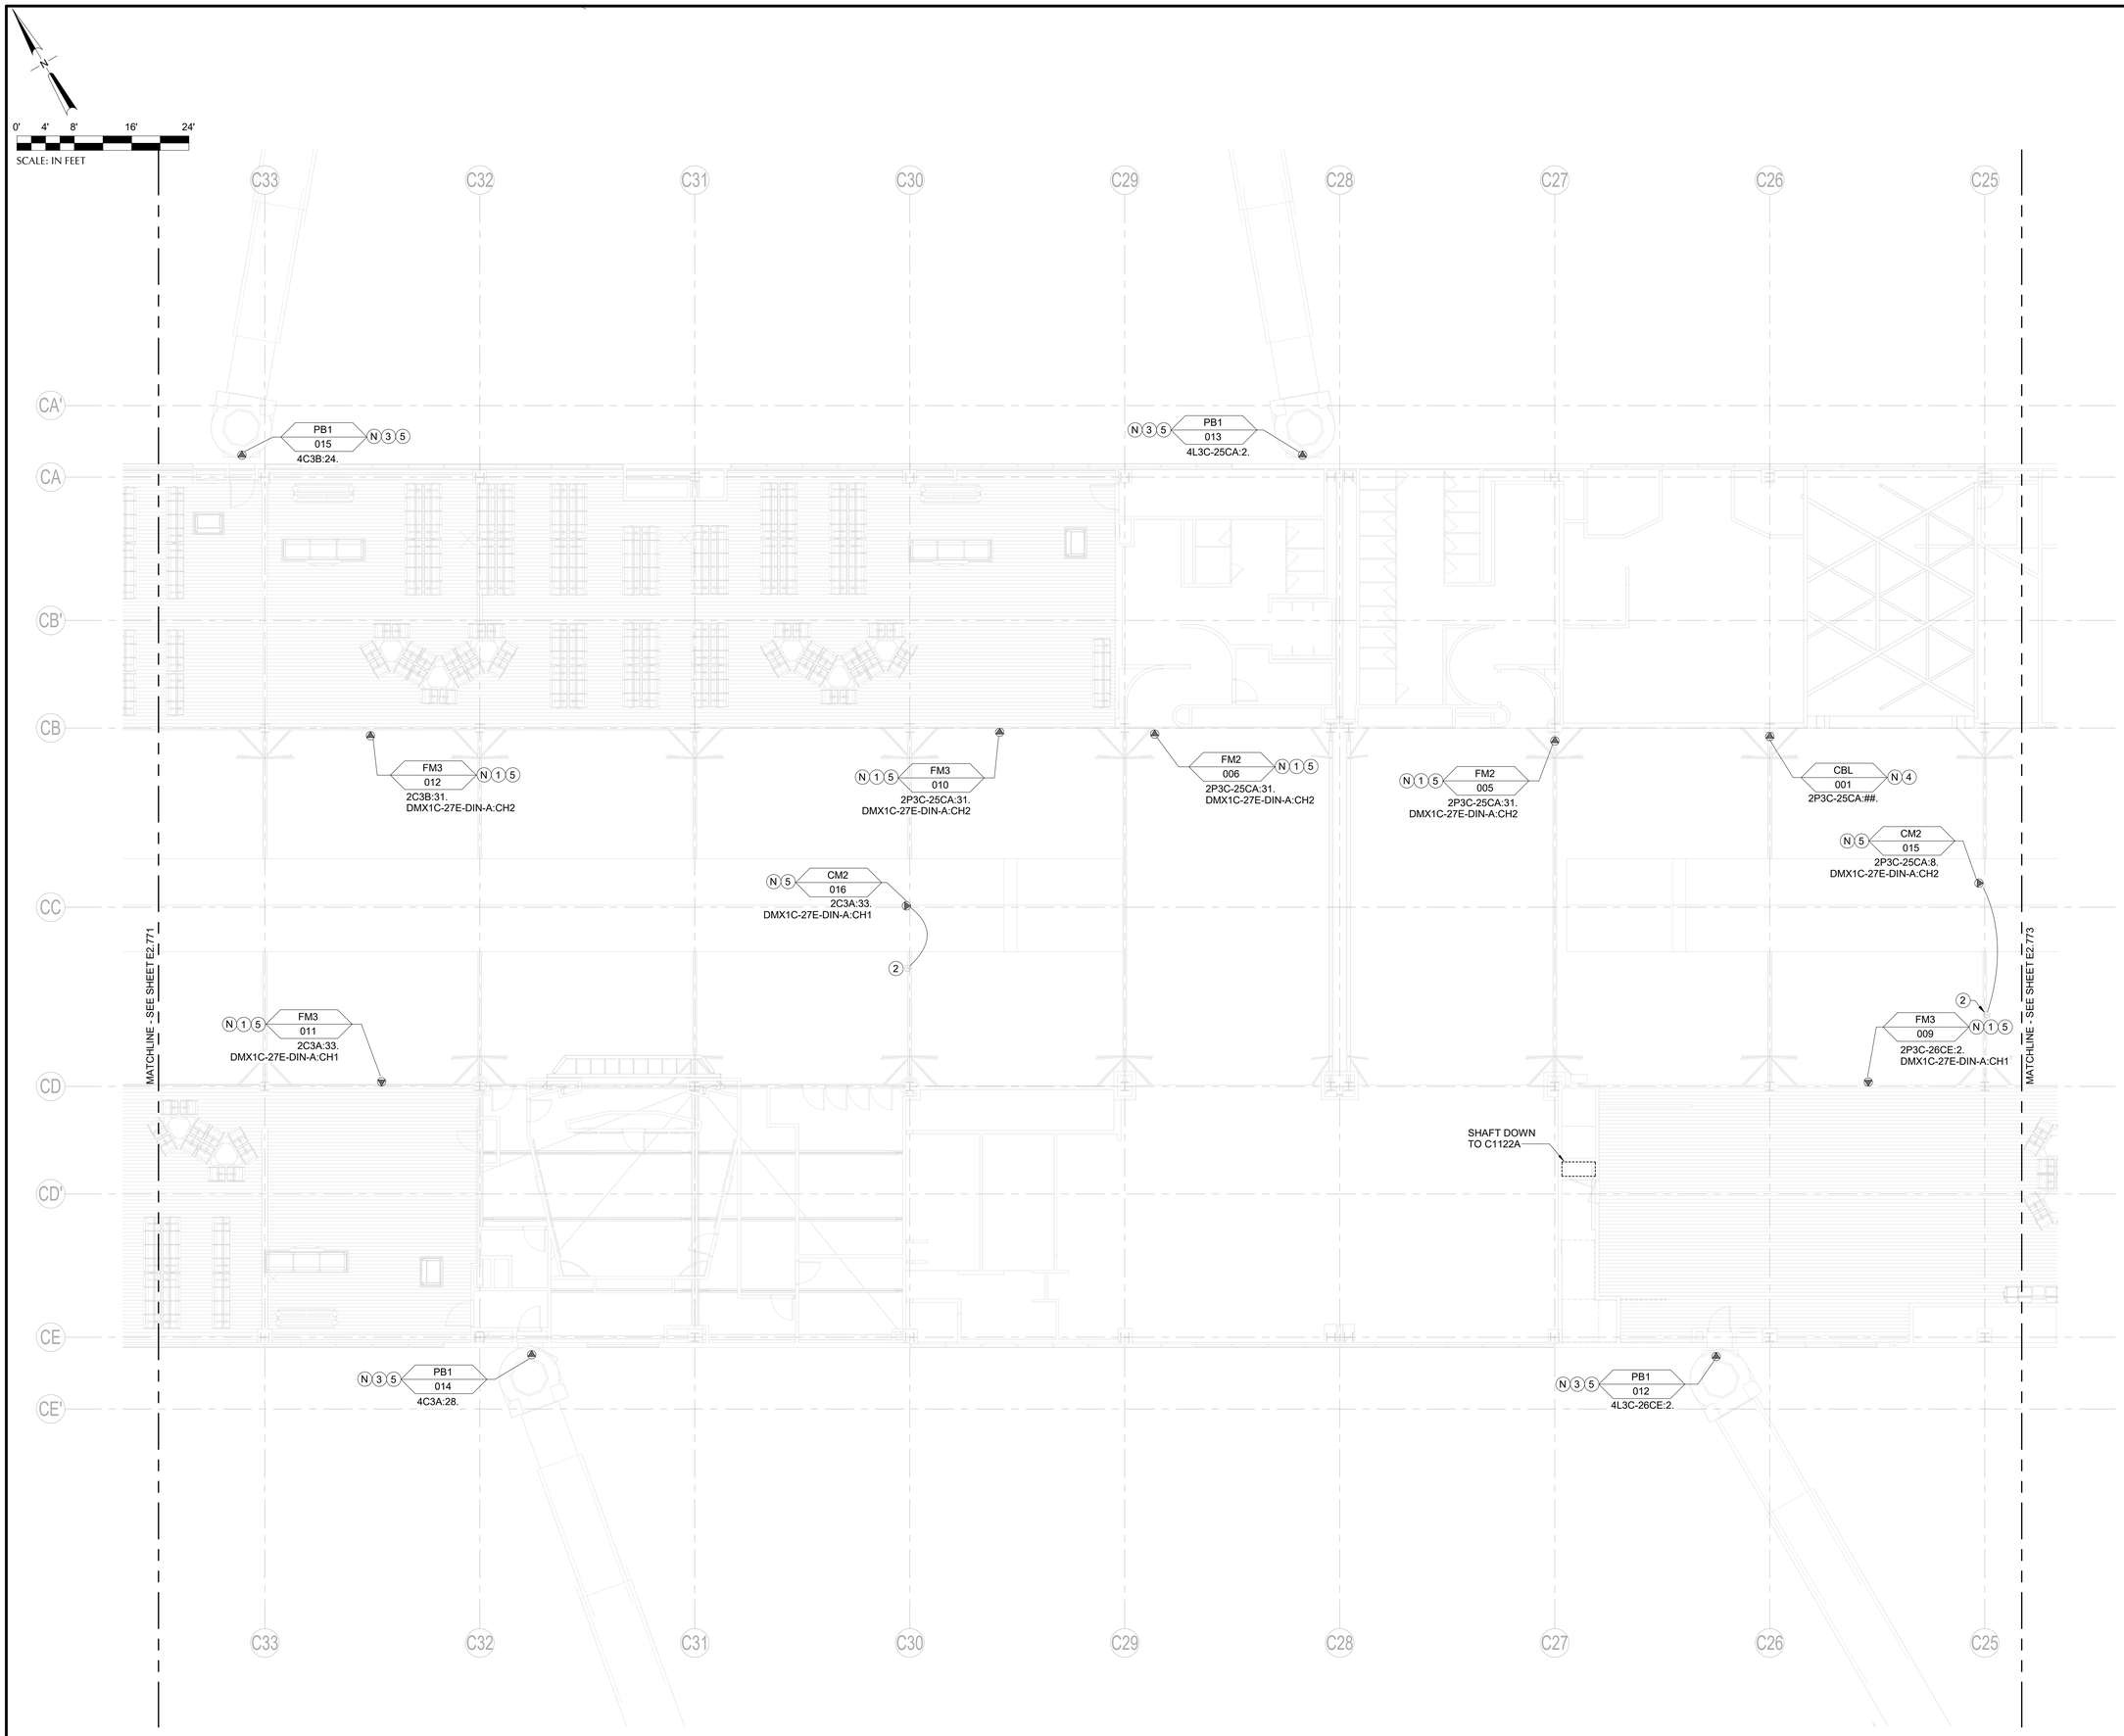

1 CONCOURSE C - ENPLANING - SECTOR 72 - REFLECTED CEILING PLAN - ELECTRICAL
SCALE: 1/8" = 1'-0"

NOTE(S):

1. AT SIGNS SHOWN WITH DMX CHANNEL DESIGNATION, CONNECT UN-SWITCHED LINE VOLTAGE TO ETC DMX CONTROLLER FURNISHED WITH SIGN UNLESS OTHERWISE NOTED.
2. AT SIGNS SHOWN WITH DMX CHANNEL DESIGNATION, CONNECT NEW DMX CABLE TO ETC DMX CONTROLLER FURNISHED WITH SIGN.
3. DAISY CHAIN DMX CABLE BETWEEN SIGNS FROM 4 CHANNEL ETC GATEWAY IN THIS CONCOURSE. CONNECT TO ETC UNISON FOUNDRY 0-10V CONTROLLER PROVIDED WITH SIGN AND EXTEND 0-10V WIRING TO SIGN DRIVERS. SEE FLOOR PLANS FOR GATEWAY LOCATION AND SPECIFICATIONS FOR CABLE AND CONDUIT REQUIREMENTS. ROUTE ALL DMX CIRCUITS CONCEALED EXCEPT WHERE EXTENDING OUT TO SUSPENDED SIGNS.
4. WHERE NEW OR EXTENDED CIRCUITS ARE REQUIRED. CONCEAL CONDUIT AND PROVIDE PATCHING AND PAINTING AS REQUIRED.
5. REFER TO TYPICAL CABLE ROUTING DETAIL ON E5.001 FOR SUSPENDED SIGNAGE.

KEYNOTE(S) #:

1. CONNECT NEW BLADE SIGN TO EXISTING CIRCUIT.
2. EXTEND CIRCUIT TO NEW SURFACE MOUNT OR SUSPENDED SIGN. PROVIDE CONCEALED ACCESSIBLE JUNCTION BOX AND TRANSITION TO MC CABLE WHIP INTO SIGN.
3. CONNECT NEW GATE SIGN TO EXISTING CIRCUIT.
4. RECONNECT NEW SIGN TO EXISTING CIRCUIT.
5. CONNECTION THROUGH GREENGATE RELAY PANEL TO BE ELIMINATED. RECONNECT LOAD-SIDE WIRING TO PANELBOARD BREAKER SHOWN. SEE DEMOLITION PLAN, THIS SECTOR FOR ADDITIONAL INFORMATION.

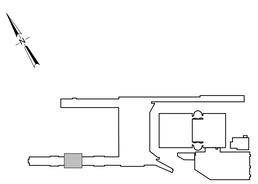

KEY PLAN
SCALE: N.T.S.

REV.	DATE	BY	REVISIONS	APP.
B▲				

REV.	DATE	BY	REVISIONS	APP.
A▲				

Port of Portland

dbc architecture
2505 se 11th ave #328 portland, or 97202 503.504.1230 dbcarchitecture.com

PAE pae-engineers.com
151 SW 1st Avenue #300 Portland, OR 97204 503.226.2921 pae-engineers.com

2026D004 EAN
103101 PAN

REGISTERED PROFESSIONAL ENGINEER 44773PE OREGON JULY 03, 1986 GRANT R. PARTHEMER
07/24/26
EXPIRES: 12/31/2026

PORTLAND INTERNATIONAL AIRPORT
TERMINAL AND CONCOURSES WAYFINDING SIGNAGE
CONCOURSE C - ENPLANING - SECTOR 72 - REFLECTED CEILING PLAN - ELECTRICAL

SUBMITTED BY	JAY OSTLUND
DESIGNED BY	D. PEEK
DRAWN BY	P. MARKS
CHECKED BY	G. PARTHEMER
DATE	AUGUST 2026
SHEET NO.	74
TYPE	CD
DRAWING NO.	PDX 2026-512
DISC. SHT. NO.	E2.772

DRAWING SCALE IS REDUCED 50% WHEN SHEET SIZE IS 17" x 22"
0 1 2 3 4 5 6 7 8 9 10 11 12 13 14 15 16 17 18 19 20 21 22
GRAPHIC SCALE FOR REFERENCE ONLY

IF ELECTRONIC SIGNATURE IS BROKEN OR MISSING - THIS IS NOT A LEGAL DRAWING
DRAWING SCALE IS REDUCED 50% WHEN SHEET SIZE IS 17" x 22".