CAN YOU SEE THE AIRPLANES? THE ADJACENT SAMPLES SHOW THREE DIFFERENT LEVELS OF SHADING. SETTINGS FOR VIEWING AND PRINTING DRAWING CONTENT ARE OPTIMIZED WHEN ALL THREE PLANES ARE VISIBLE. THIS GUIDANCE IS PROVIDED FOR REFERENCE ONLY.

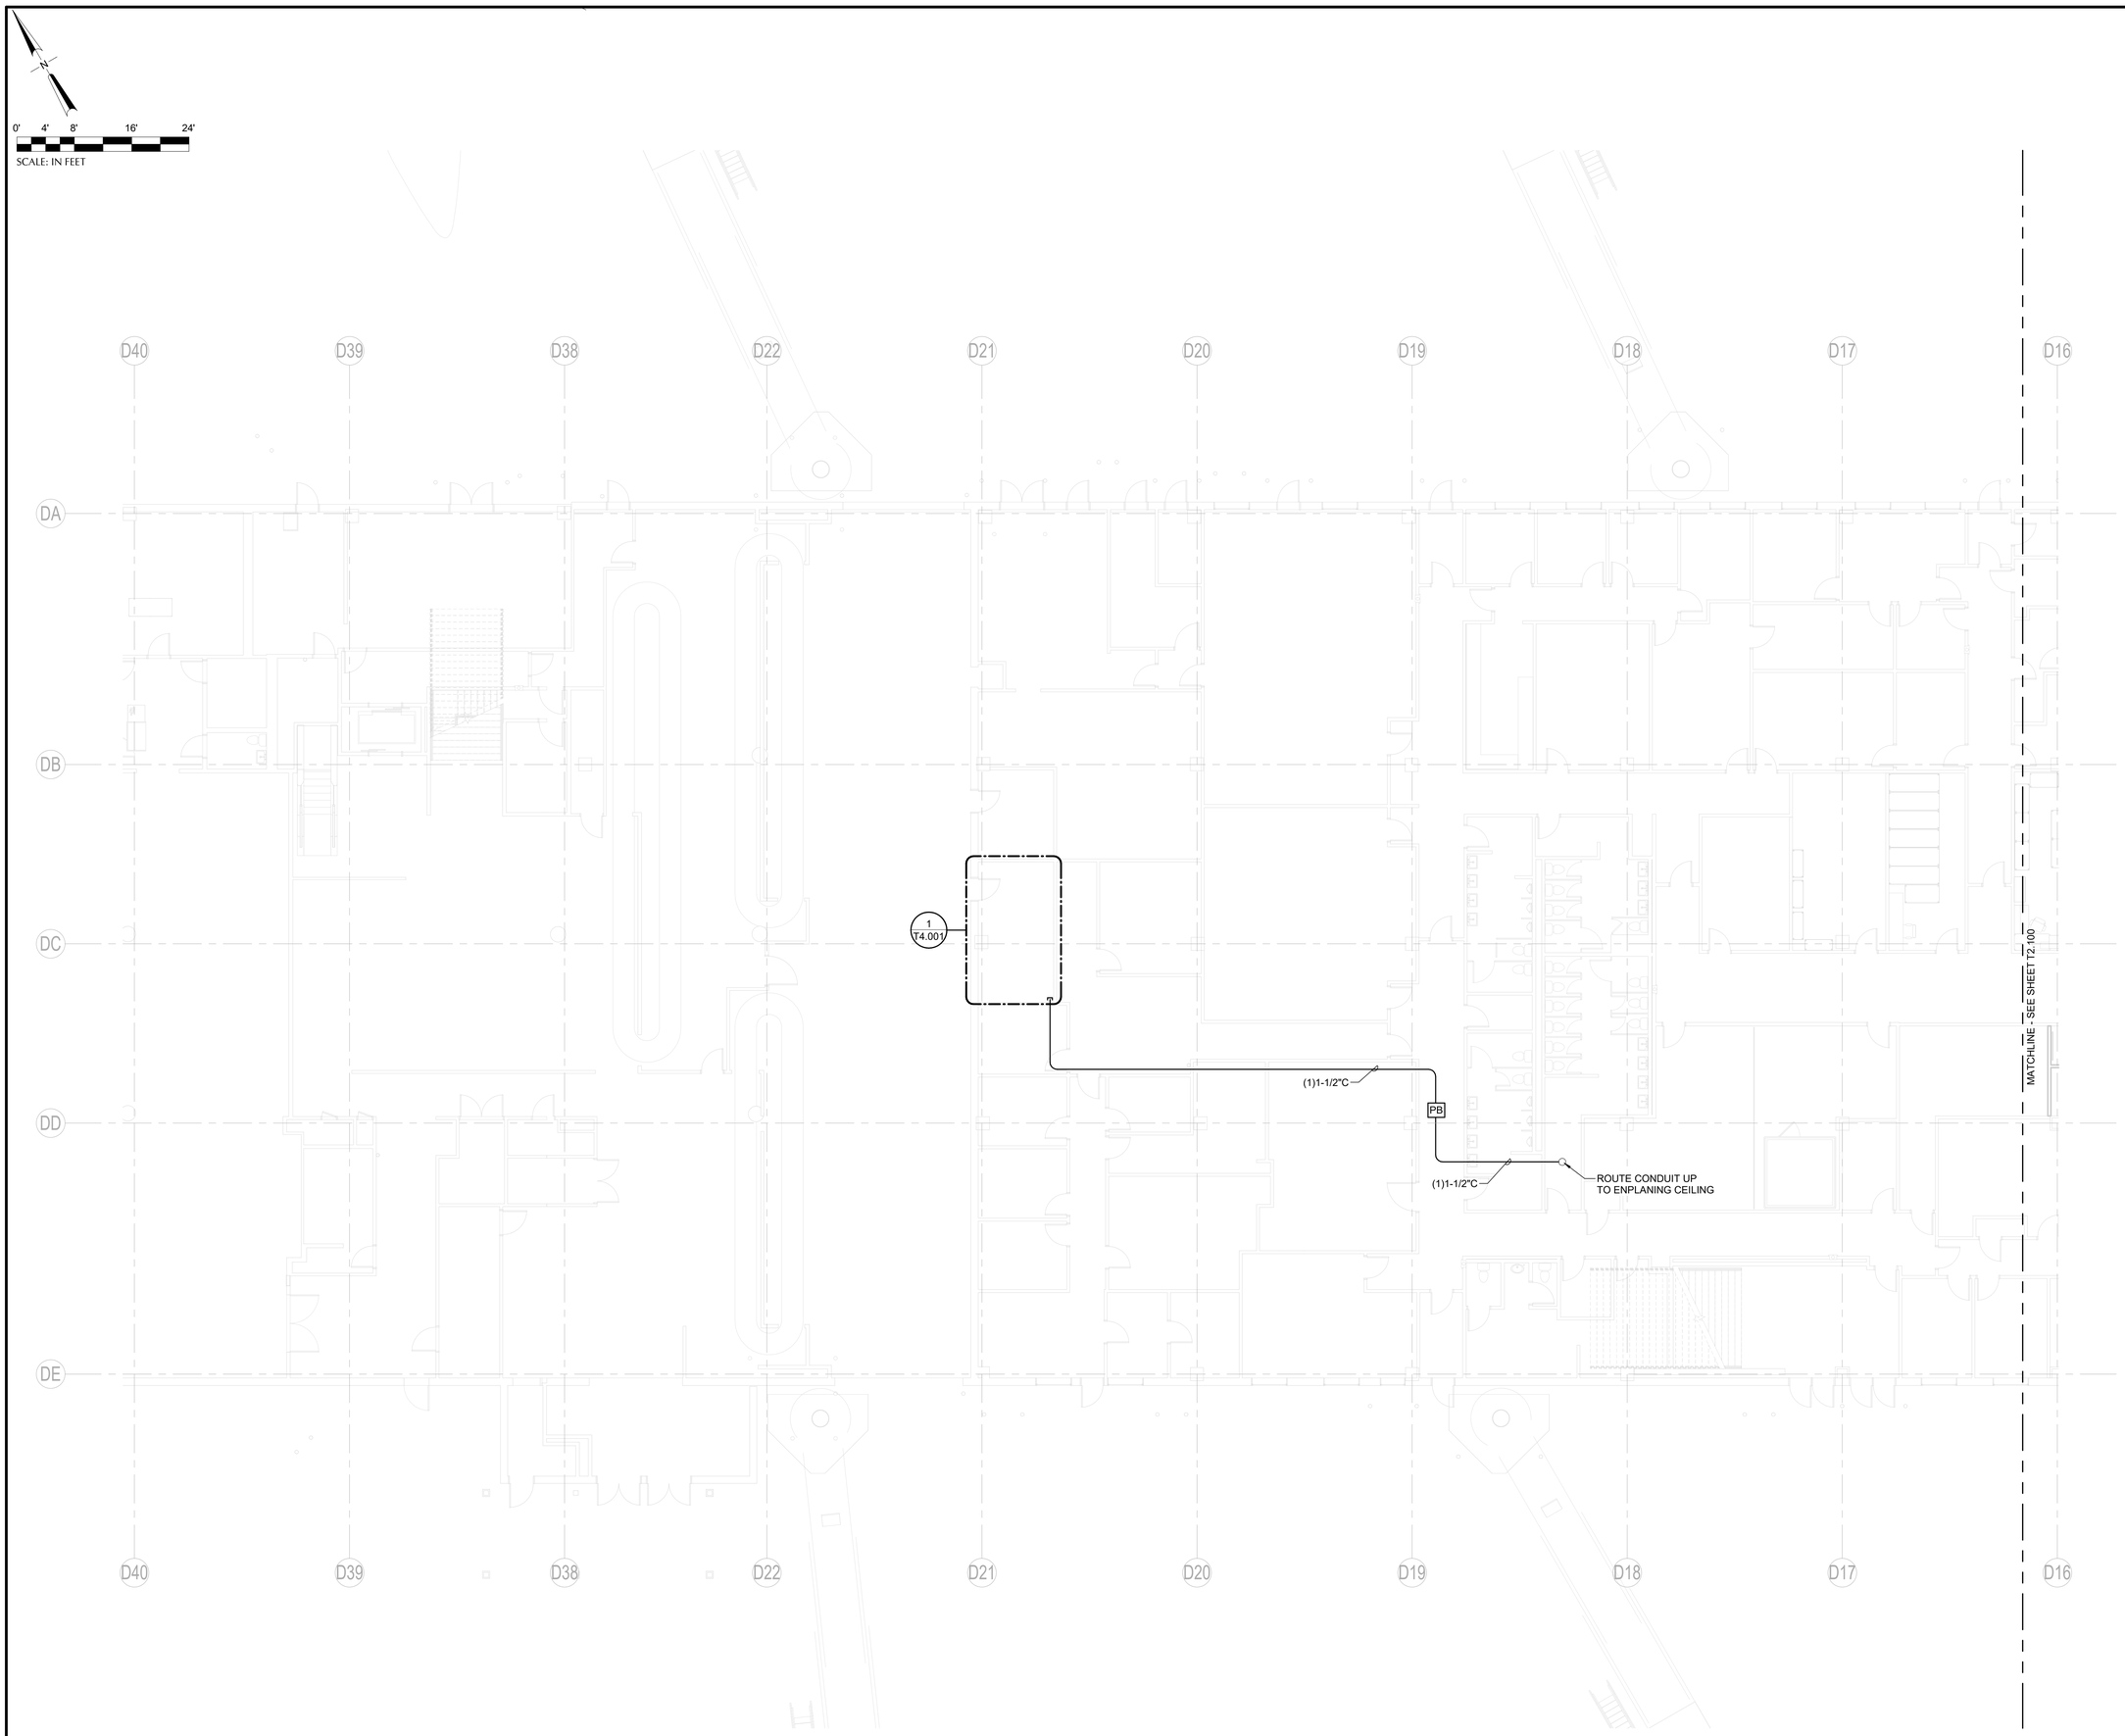

1 CONCOURSE D - DEPLANING - SECTOR 53 - FLOOR PLAN - TECHNOLOGY
SCALE: 1/8" = 1'-0"

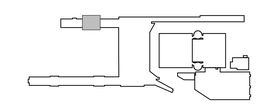

KEY PLAN
SCALE: N.T.S.

NO.	DATE	BY	REVISIONS	APP
B				

NO.	DATE	BY	REVISIONS	APP
A				

Port of Portland

dbc architecture
2505 se 11th ave #328
portland, or 97202
503.504.1230
dbcarchitecture.com

PAE
151 SW 1st Avenue #300
Portland, OR 97204
503.226.2921
pae-engineers.com

2026D004
EAN

103101
PAN

REGISTERED PROFESSIONAL ENGINEER
44775PE
OREGON
JULY 13, 1993
GRANT R. PARTHEMER
07/23/26
EXPIRES: 12/31/2026

PORTLAND INTERNATIONAL AIRPORT
TERMINAL AND CONCOURSES WAYFINDING SIGNAGE
CONCOURSE D - DEPLANING - SECTOR 53 - FLOOR PLAN - TECHNOLOGY

SUBMITTED BY:	JAY OSTLUND
DESIGNED BY	R. LALUM
DRAWN BY	B. PARTHEMER
CHECKED BY	G. PARTHEMER
DATE	AUGUST 2026
SHEET NO.	93
TYPE	CD
DRAWING NO.	PDX 2026-512
DISC. SHT. NO.	T2.153

DRAWING SCALE IS REDUCED 50% WHEN SHEET SIZE IS 17" x 22". 0" 1" 2" 3" 4" 5" 6" 7" 8" 9" 10" 11" 12" 13" 14" 15" 16" 17" GRAPHIC SCALE FOR REFERENCE ONLY

IF ELECTRONIC SIGNATURE IS BROKEN OR MISSING - THIS IS NOT A LEGAL DRAWING